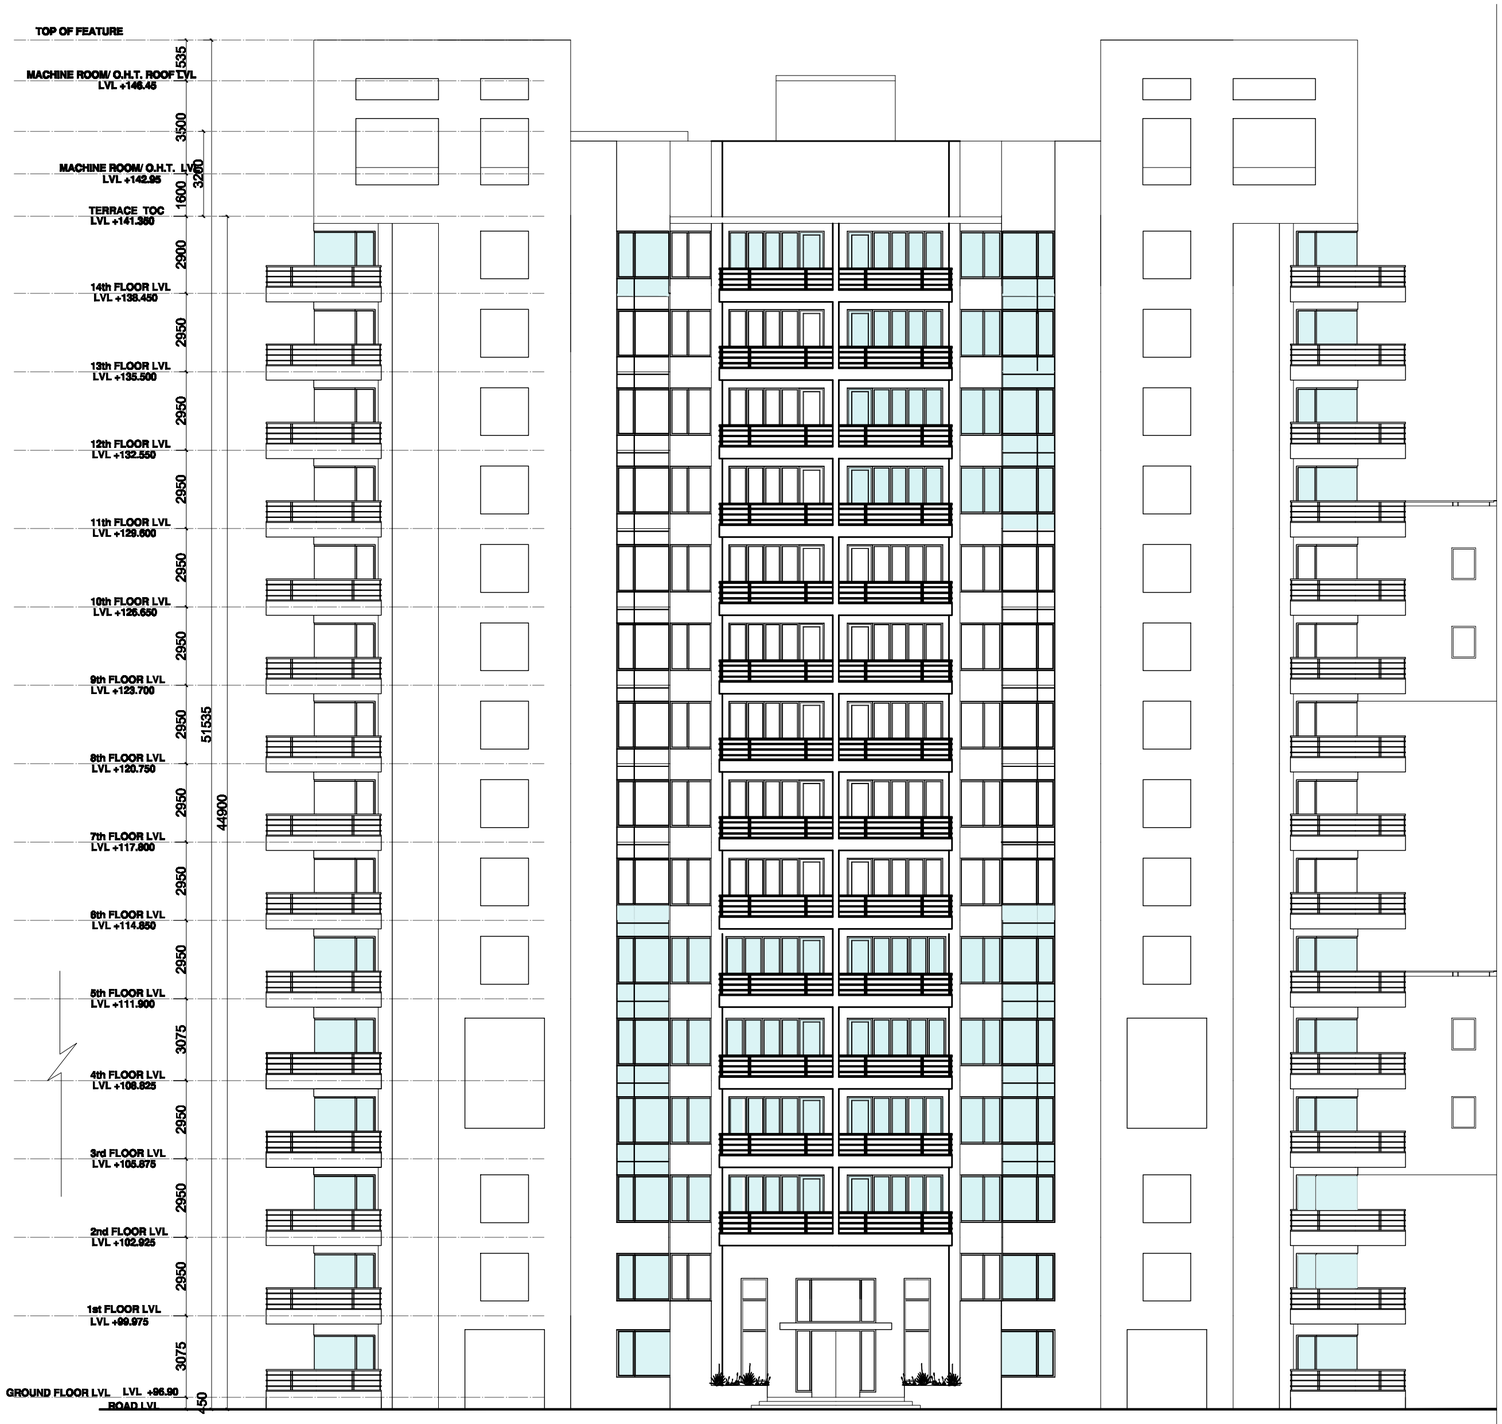

FRONT ELEVATION D4

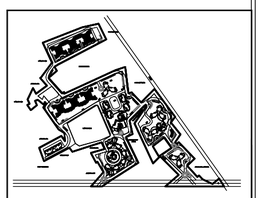

KEY PLAN

PROJECT :

PARSVNATH EXOTICA
PROPOSED GROUP HOUSING
at Village Wazirabad
Sector 53, Gurgaon.

STATUS

COMPLETION DRAWING

DRAWING TITLE :

FRONT ELEVATION

3-BED UNIT_4 TO A CORE TOWER D4

DEALT BY : J. KUMAR	CHECKED	NORTH
DATE - 05-05 -2017	SCALE 1:100	
DRAWING NO.		

ARCHITECT SIGN.

OWNER SIGN.

Parsvnath Developers ltd.
PARSVNATH METRO TOWER,
SHAHDARA METRO STATION
SHAHDARA DELHI-110032